CONCEPTUAL SITE PLAN
AFTER INITIAL CITY STAFF REVIEW

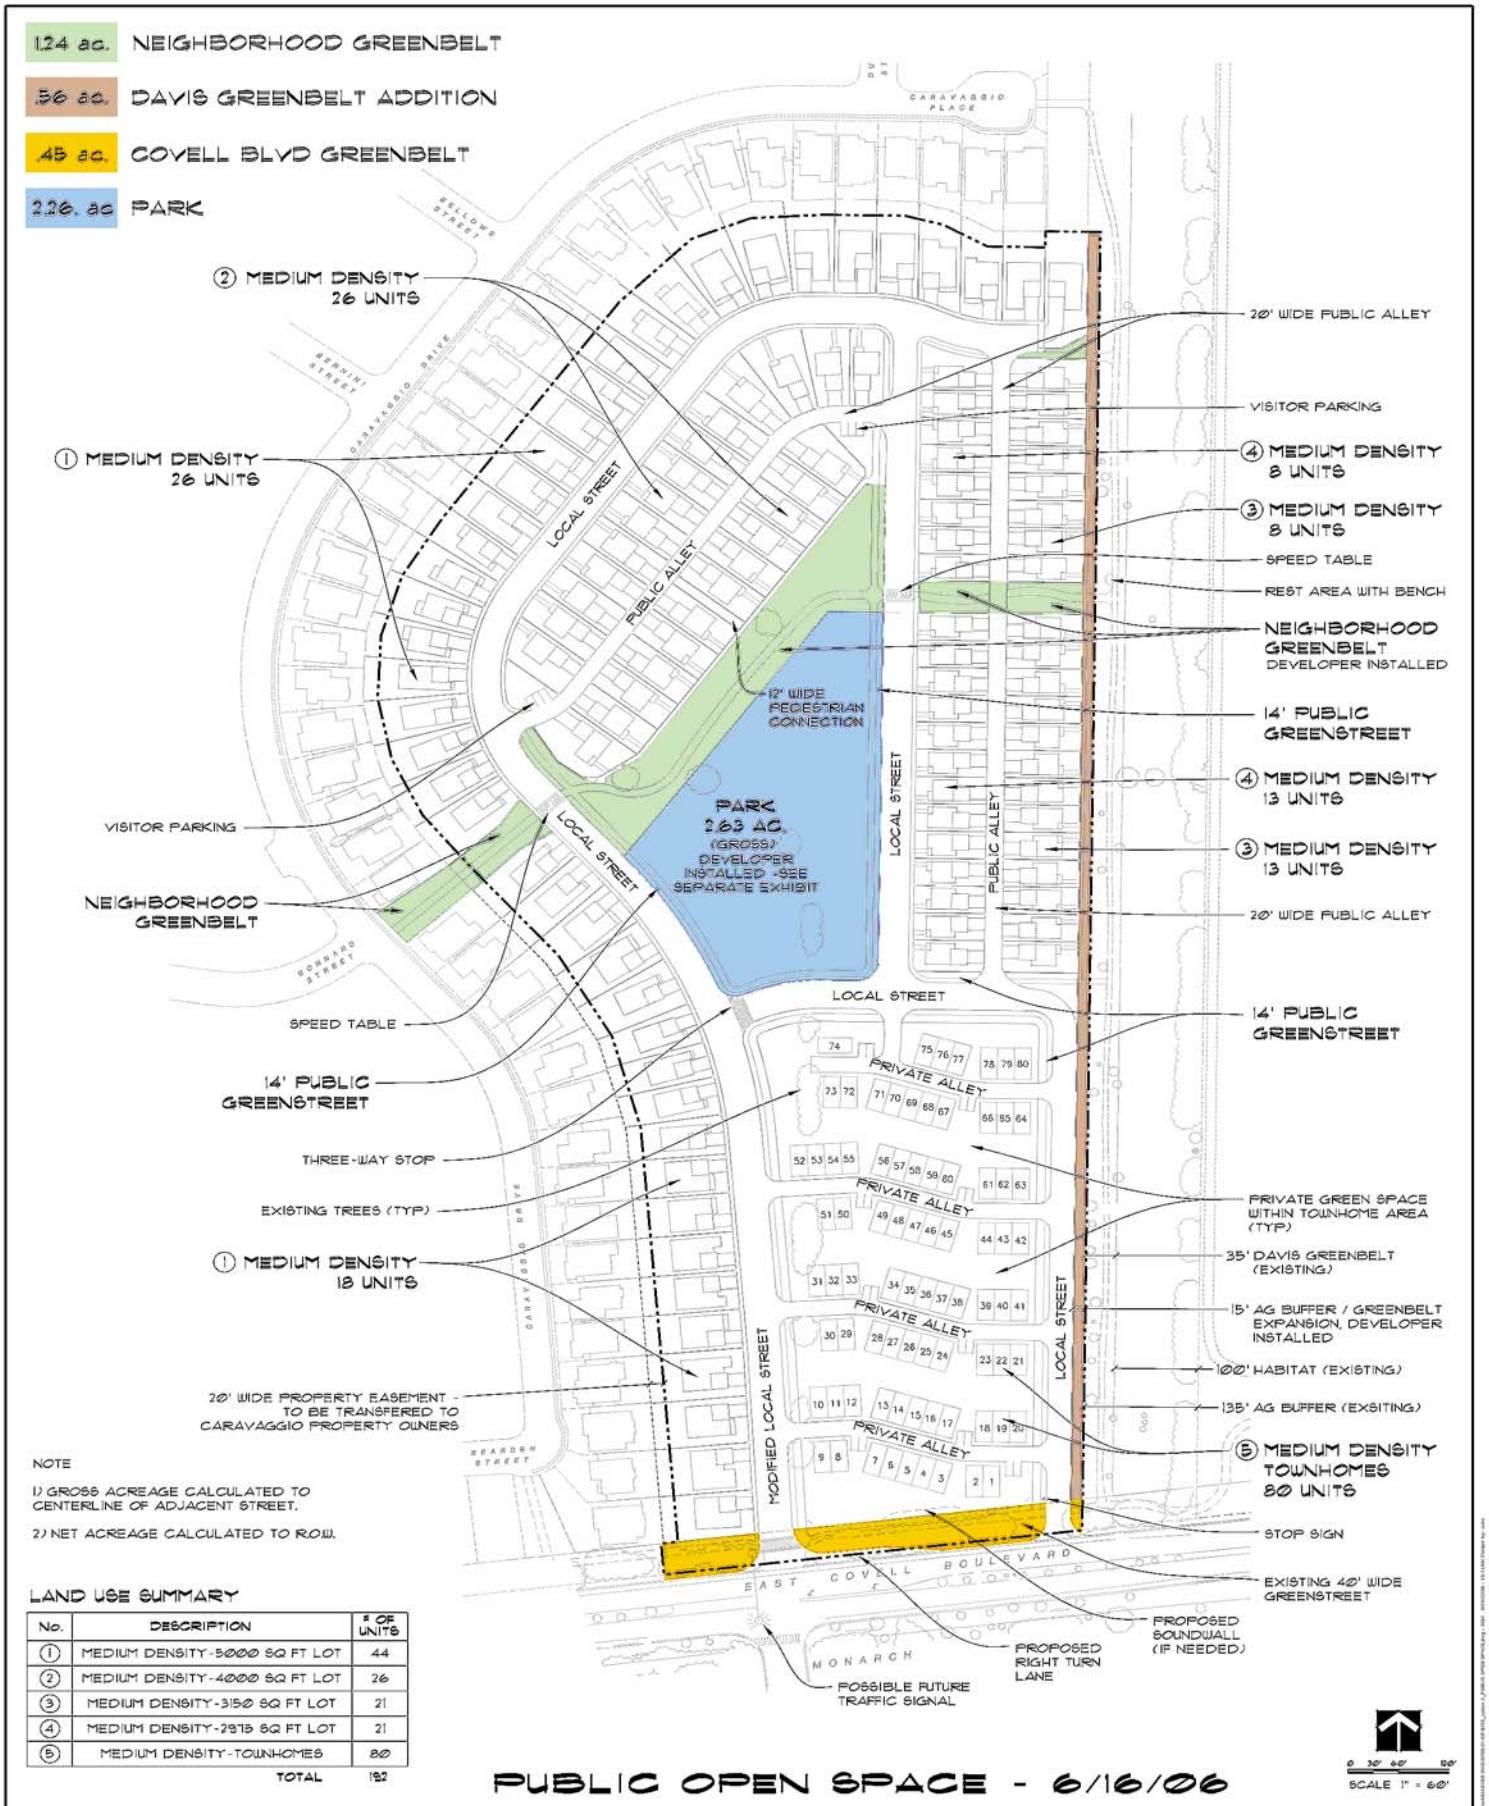

NOTE

1) GROSS ACREAGE CALCULATED TO CENTERLINE OF ADJACENT STREET.

2) NET ACREAGE CALCULATED TO R.O.W.

LAND USE SUMMARY

No.	DESCRIPTION	# OF UNITS
①	MEDIUM DENSITY-5000 SQ FT LOT	44
②	MEDIUM DENSITY-4000 SQ FT LOT	26
③	MEDIUM DENSITY-3150 SQ FT LOT	21
④	MEDIUM DENSITY-2975 SQ FT LOT	21
⑤	MEDIUM DENSITY-TOWNHOMES	80
	TOTAL	192

PUBLIC OPEN SPACE - 6/16/06

CUNNINGHAM ENGINEERING
CIVIL ENGINEERS/PROJECT MANAGERS
2940 SPAFFORD STREET, SUITE 200
DAVIS, CA 95618
Phone: (530) 756-2038
Fax: (530) 756-2066
E-mail: cec@cunninghameng.com

WILDHORSE RANCH
CONCEPTUAL SITE PLAN WITH GENERAL PLAN DESIGNATIONS
JUNE 1, 2006

APPLICANT:
PARKER WILDHORSE, LLC.
MAQUD MONFARED
11364 WHITE ROCK ROAD
RANCHO CORDOVA, CA 95742
Phone: (916) 852-8644
Fax: (916) 852-8678

LAST REVISED: 2006-06-01

JOB NO. 799.01