NOTE:
1. EXISTING UTILITIES SHOWN ARE APPROXIMATE. LOCATIONS OF ANY OTHER EXISTING UNDERGROUND UTILITIES ARE NOT KNOWN. CONTRACTOR SHALL CALL FOR U.S.A. TO VERIFY KNOWN UTILITIES. CONTRACTOR SHALL CAREFULLY EXCAVATE FOOTINGS AND IF CONFLICTS EXIST, NOTIFY LANDSCAPE ARCHITECT AND CITY IMMEDIATELY .

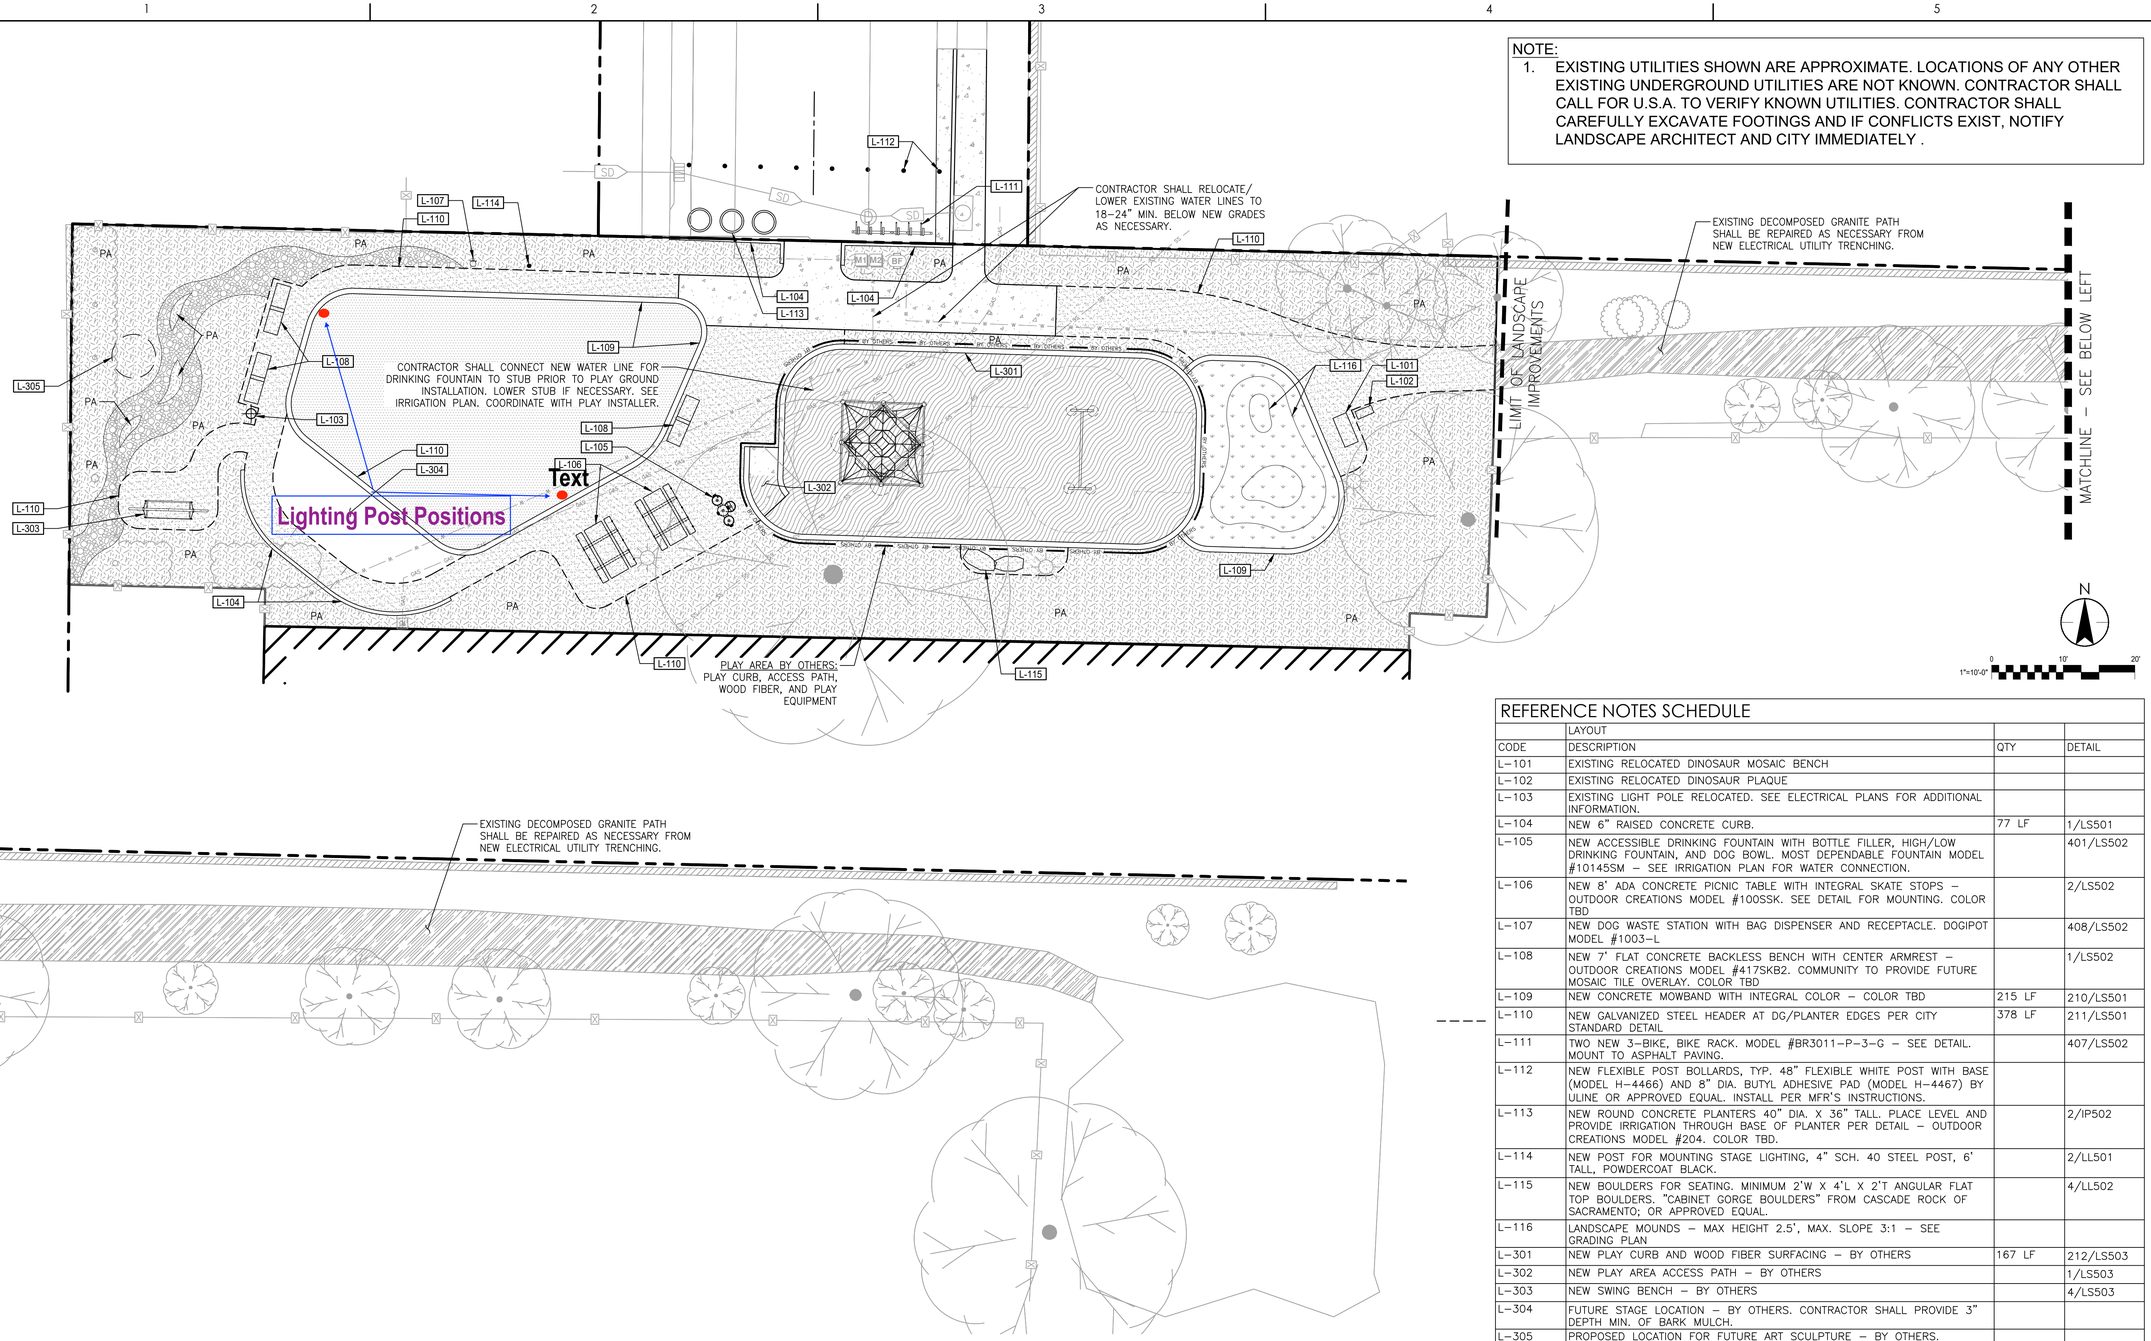

REFERENCE NOTES SCHEDULE

CODE	LAYOUT DESCRIPTION	QTY	DETAIL
L–101	EXISTING RELOCATED DINOSAUR MOSAIC BENCH		
L–102	EXISTING RELOCATED DINOSAUR PLAQUE		
L–103	EXISTING LIGHT POLE RELOCATED. SEE ELECTRICAL PLANS FOR ADDITIONAL INFORMATION.		
L–104	NEW 6" RAISED CONCRETE CURB.	77 LF	1/LS501
L–105	NEW ACCESSIBLE DRINKING FOUNTAIN WITH BOTTLE FILLER, HIGH/LOW DRINKING FOUNTAIN, AND DOG BOWL. MOST DEPENDABLE FOUNTAIN MODEL #10145SM – SEE IRRIGATION PLAN FOR WATER CONNECTION.		401/LS502
L–106	NEW 8' ADA CONCRETE PICNIC TABLE WITH INTEGRAL SKATE STOPS – OUTDOOR CREATIONS MODEL #100SSK. SEE DETAIL FOR MOUNTING. COLOR TBD		2/LS502
L–107	NEW DOG WASTE STATION WITH BAG DISPENSER AND RECEPTACLE. DOGIPOT MODEL #1003–L		408/LS502
L–108	NEW 7' FLAT CONCRETE BACKLESS BENCH WITH CENTER ARMREST – OUTDOOR CREATIONS MODEL #417SKB2. COMMUNITY TO PROVIDE FUTURE MOSAIC TILE OVERLAY. COLOR TBD		1/LS502
L–109	NEW CONCRETE MOWBAND WITH INTEGRAL COLOR – COLOR TBD	215 LF	210/LS501
L–110	NEW GALVANIZED STEEL HEADER AT DG/PLANTER EDGES PER CITY STANDARD DETAIL	378 LF	211/LS501
L–111	TWO NEW 3–BIKE, BIKE RACK. MODEL #BR3011–P–3–G – SEE DETAIL. MOUNT TO ASPHALT PAVING.		407/LS502
L–112	NEW FLEXIBLE POST BOLLARDS, TYP. 48" FLEXIBLE WHITE POST WITH BASE (MODEL H–4466) AND 8" DIA. BUTYL ADHESIVE PAD (MODEL H–4467) BY ULINE OR APPROVED EQUAL. INSTALL PER MFR'S INSTRUCTIONS.		
L–113	NEW ROUND CONCRETE PLANTERS 40" DIA. X 36" TALL. PLACE LEVEL AND PROVIDE IRRIGATION THROUGH BASE OF PLANTER PER DETAIL – OUTDOOR CREATIONS MODEL #204. COLOR TBD.		2/IP502
L–114	NEW POST FOR MOUNTING STAGE LIGHTING, 4" SCH. 40 STEEL POST, 6' TALL, POWDERCOAT BLACK.		2/LL501
L–115	NEW BOULDERS FOR SEATING. MINIMUM 2'W X 4'L X 2'T ANGULAR FLAT TOP BOULDERS. "CABINET GORGE BOULDERS" FROM CASCADE ROCK OF SACRAMENTO; OR APPROVED EQUAL.		4/LL502
L–116	LANDSCAPE MOUNDS – MAX HEIGHT 2.5', MAX. SLOPE 3:1 – SEE GRADING PLAN		
L–301	NEW PLAY CURB AND WOOD FIBER SURFACING – BY OTHERS	167 LF	212/LS503
L–302	NEW PLAY AREA ACCESS PATH – BY OTHERS		1/LS503
L–303	NEW SWING BENCH – BY OTHERS		4/LS503
L–304	FUTURE STAGE LOCATION – BY OTHERS. CONTRACTOR SHALL PROVIDE 3" DEPTH MIN. OF BARK MULCH.		
L–305	PROPOSED LOCATION FOR FUTURE ART SCULPTURE – BY OTHERS.		

SYMBOL	LAYOUT DESCRIPTION	QTY	DETAIL
	CONCRETE PAVING	652 SF	201/LS501
	STABILIZED DECOMPOSED GRANITE	1,898 SF	204/LS501
	REPAIR DECOMPOSED GRANITE PATH AS NECESSARY FROM ELECTRICAL TRENCHING.	1,627 SF	204/LS501
	DRY COBBLE SWALE	323 SF	3/LS502
	WOOD FIBER PLAY SURFACING – BY OTHERS	1,476 SF	212/LS503

SYMBOL	PLANTING DESCRIPTION	QTY	
	PLANTER AREA. CONTRACTOR TO PREPARE AND AMEND PLANTING SOIL. PLANTING AND MULCH TO BE BY OTHERS.	4,214 SF	
	NEW TURF GRASS. BOLERO PLUS 90/10 SOD, AS PROVIDED BY DELTA BLUE GRASS OR APPROVED EQUAL.	1,465 SF	607/LS502
	NEW NATIVE MOW FREE GRASS SOD AS PROVIDED BY DELTA BLUE GRASS, OR APPROVED EQUAL.	437 SF	607/LS502

NOTE: CONTRACTOR SHALL TEST SOIL AND PROVIDE AMENDMENTS AS RECOMMENDED BY TESTING LABORATORY FOR BOTH PLANTER AND TURF AREAS.

Stantec
Stantec Consulting Services Inc.
555 Capitol Mall Suite 650
Sacramento CA 95814-4583
Tel. (916) 342-7700 Fax. (916) 447-7200
www.stantec.com

The Contractor shall verify and be responsible for all dimensions. DO NOT scale the drawing - any errors or omissions shall be reported to Stantec without delay. The copyrights to all designs and drawings are the property of Stantec. Reproduction or use for any purpose other than that authorized by Stantec is forbidden.

Consultant

Revision	By	Appd	YYYY.MM.DD

Issued	By	Appd	YYYY.MM.DD
100% CONSTRUCTION DOCUMENTS	JC	PM	2021.07.07

Permit/Seal

PAUL A. MARCILLAC, LICENSED LANDSCAPE ARCHITECT
Signature
10/30/21
Renewal Date
07/07/21
Date
STATE OF CALIFORNIA

Davis California

Client/Project
CITY OF DAVIS
N STREET MINI PARK
DAVIS, CA 95616

Project No.: 2042611500
File Name: 611500L-1001HP

Scale:

Dwn.	Dsgn.	Chkd.	YYYY.MM.DD

Title
SITE PLAN

Revision: Sheet: 7 of 21
Drawing No.
LS101

\\s1012-pdfs01\workgroup\2042\active\204261150011_landscape\drawing\design\sheet_files\611500-1001hp
2021.07.07 11:53:44 AM

ORIGINAL SHEET - ARCH D