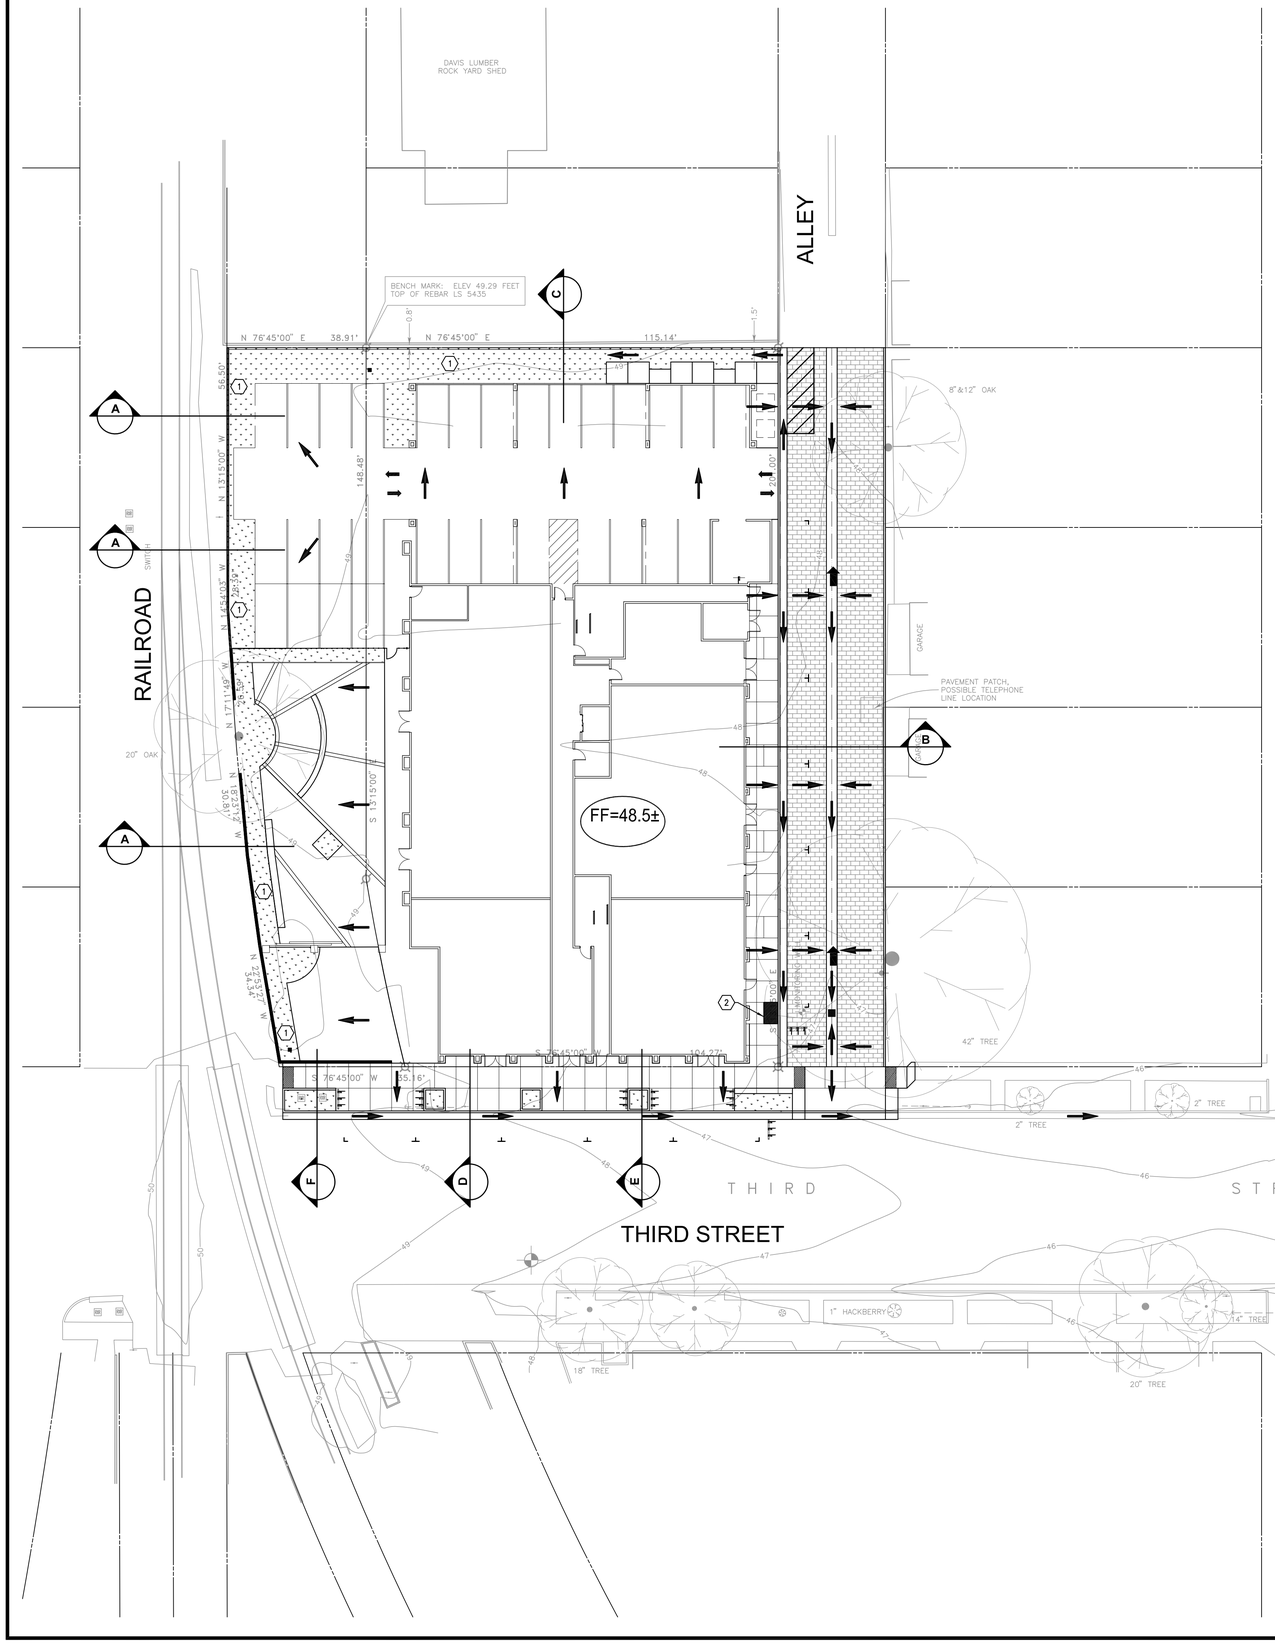

KEYNOTES

1. STORMWATER BIO-RETENTION PLANTER.
2. FILTERA BIO-RETENTION TREE PLANTER.
- PROPOSED OVERLAND DRAINAGE PATTERN.

0 10 20 40 60
SCALE IN FEET

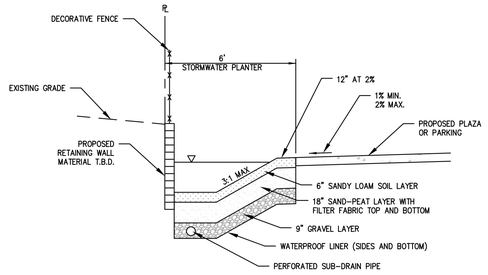

SECTION A-A
NTS

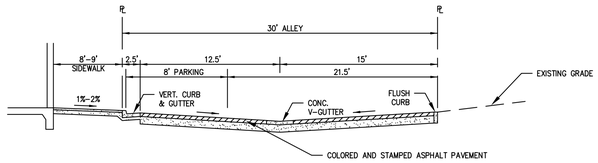

SECTION B-B
NTS

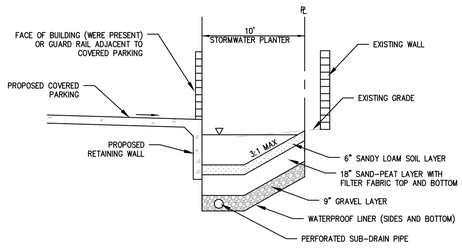

SECTION C-C
NTS

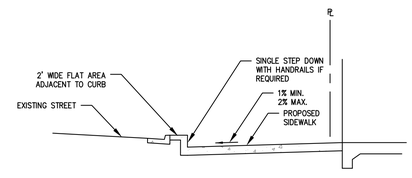

SECTION D-D
NTS

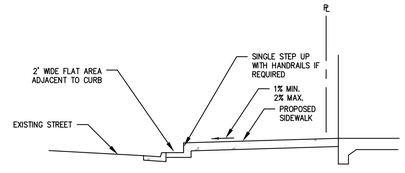

SECTION E-E
NTS

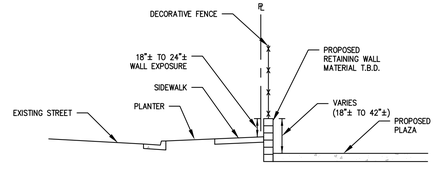

SECTION F-F
NTS

DATE SIGNED: _____
THESE DRAWINGS ARE NOT CONSIDERED FINAL UNTIL THE ENGINEER'S SEAL BELOW HAS BEEN SIGNED AND DATED.

REGISTERED PROFESSIONAL ENGINEER
STEVEN J. GREENFIELD
No. C60880
CIVIL
STATE OF CALIFORNIA
PRELIMINARY

DESIGNED BY RT
DRAWN BY RT
CHECKED BY SG
SCALE 1" = 20'

NO.	DATE	REVISIONS	BY	APPD.

CECWEST.COM
Project Planning ■ Civil Engineering ■ Landscape Architecture
■ Davis Office
2940 Spafford Street, Suite 200
Davis, CA 95618
(530) 758-2026
■ Sacramento Office
2120 20th Street, Suite 110
Sacramento, CA 95818
(916) 455-2026

CUNNINGHAM ENGINEERING

901 THIRD STREET MIXED USE
PRELIMINARY GRADING PLAN

DAVIS CALIFORNIA

SHEET
C01
OF

DATE: 9/1/2016
JOB NO: 1444.03

S:\Projects\1400\1444 Trackside Center\AutoCAD\1444-03 ENTITLEMENT PROCESSING\1444-03 SHEETS\1444-03-C01-GRAD.dwg - C01 9/02/2016 - 8:35AM Plotted by: Rob